1202 E. Ash St.

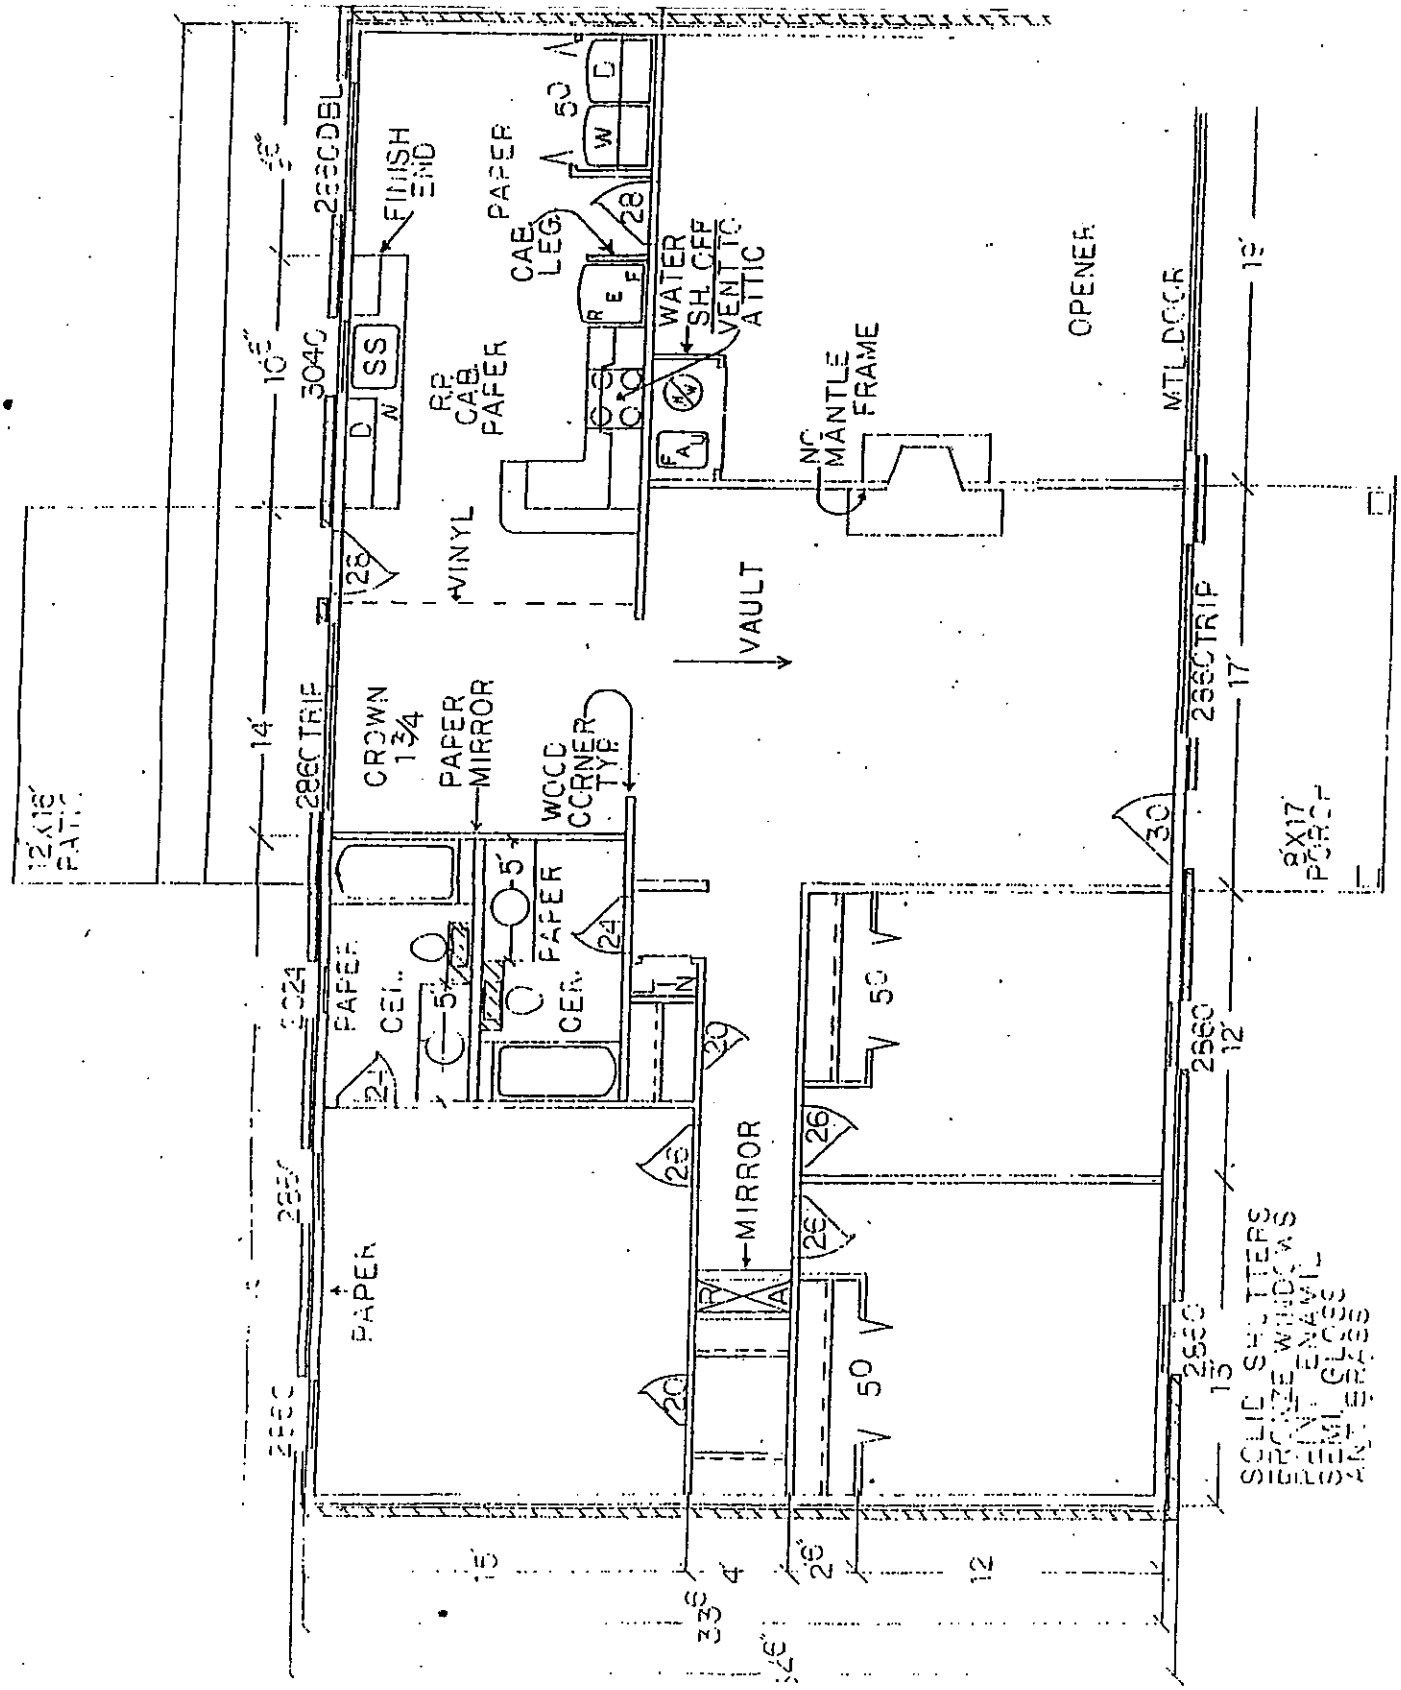
FINISH END
PAPER
CAB. LEG
WATER SH. OFF
VENT TO ATTIC
R.P. CAB. PAPER
VINYL
VAULT
NO MANTLE FRAME
OPENER
MTL DOOR
CROWN 1 3/4
PAPER MIRROR
WOOD CORNER TYP.
PAPER
MIRROR
SHUTTERS
WINDOWS
GLASS